



REVISION NO. 8

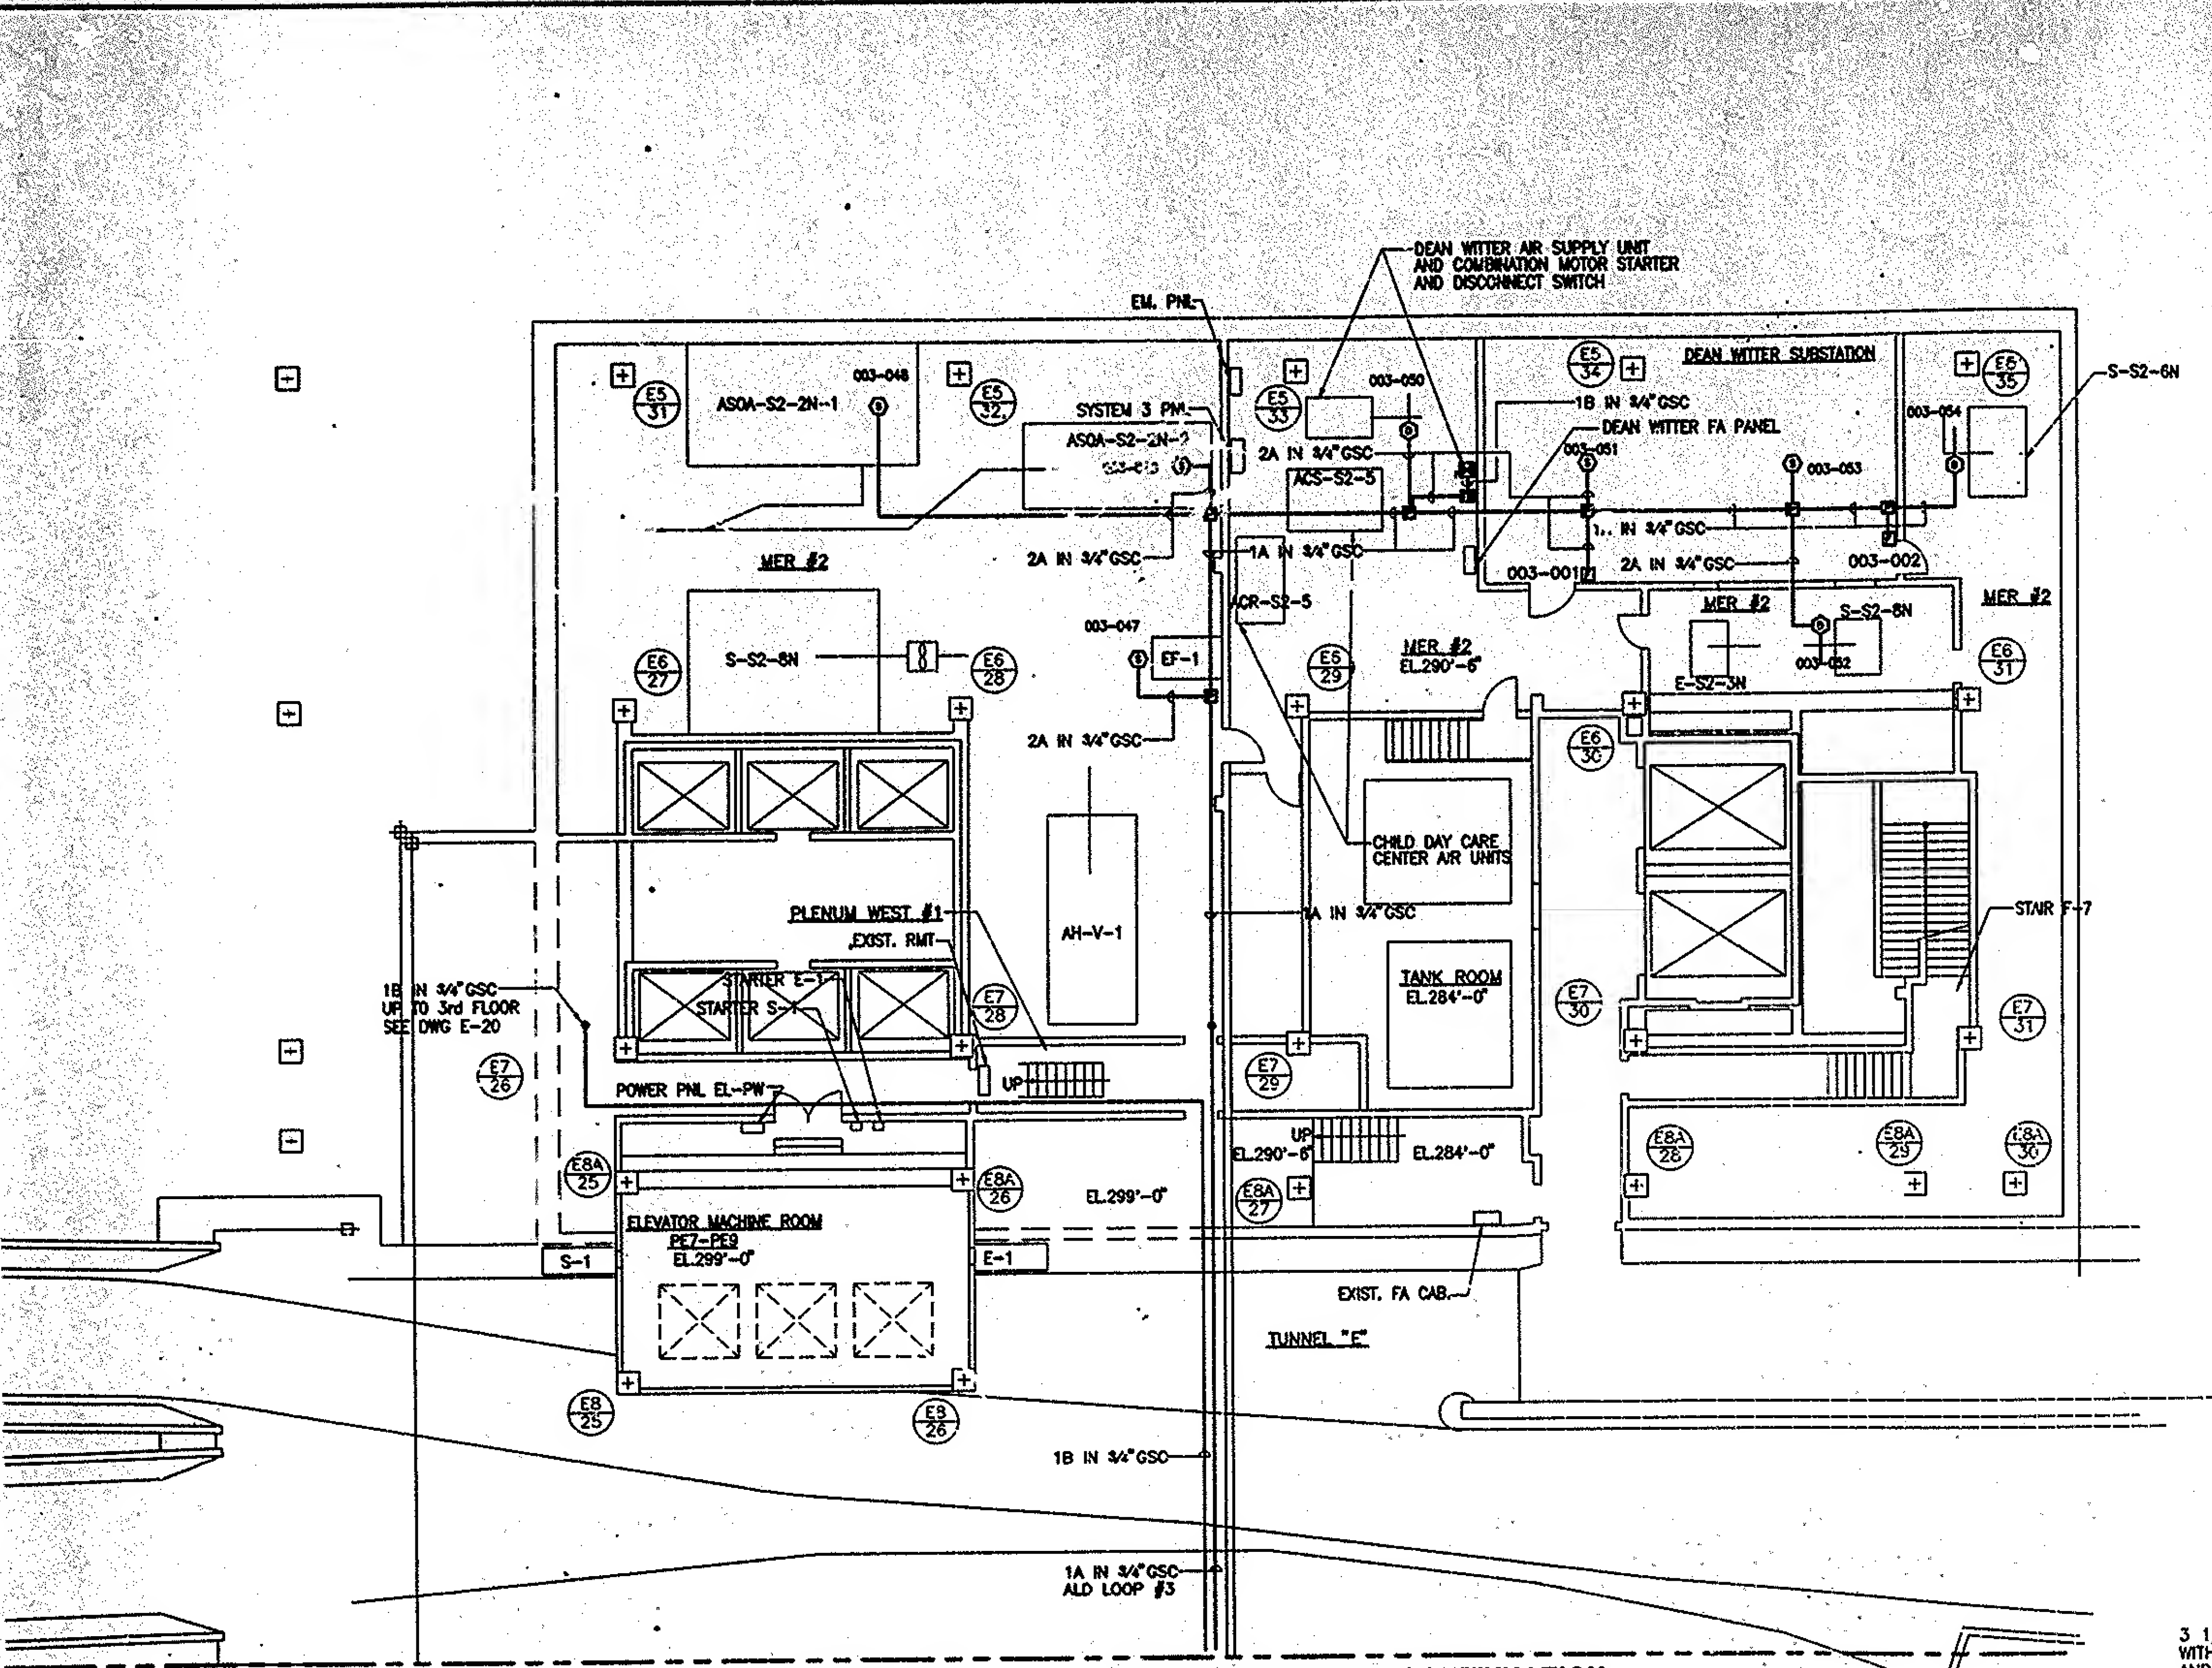


MATCH LINE.


SEE DWG E-5 FOR CONTINUATION

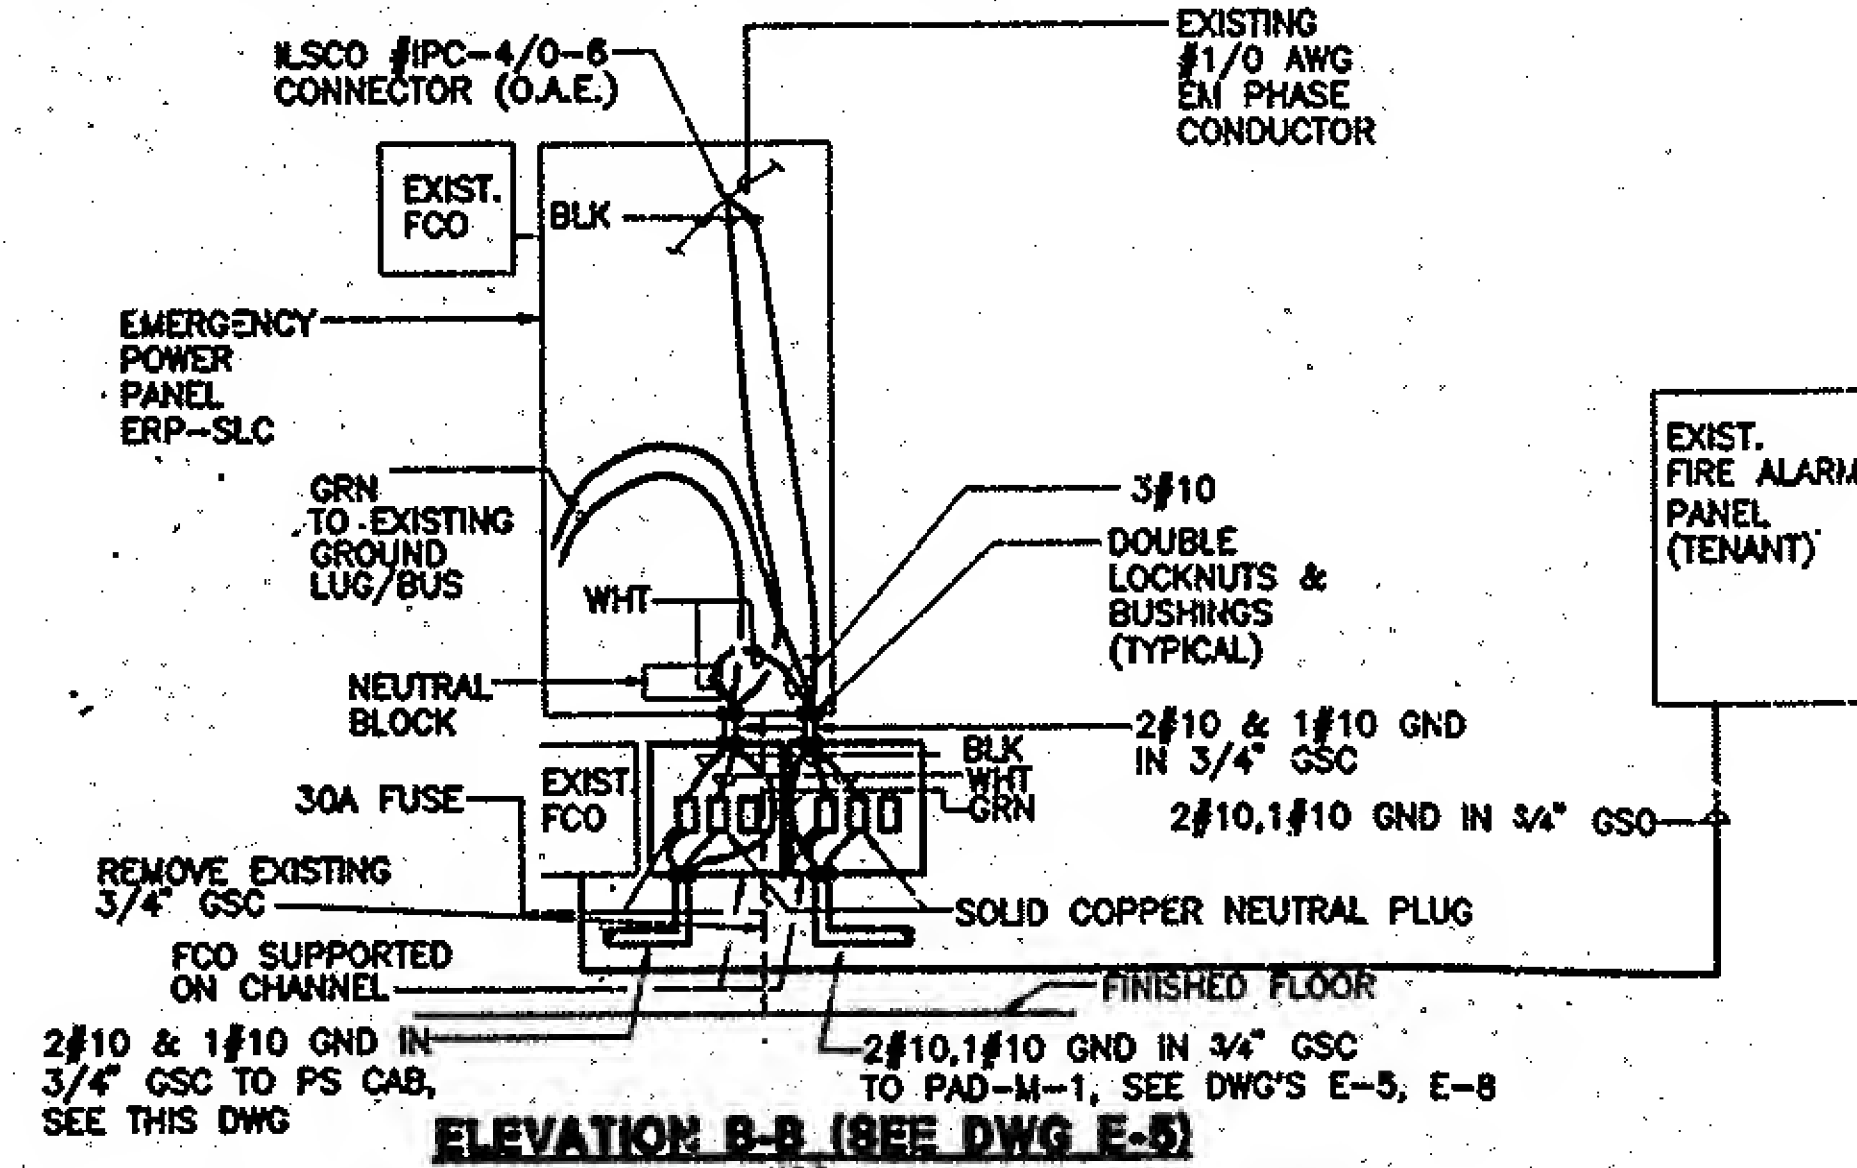

ELEVATION B-B (SEE DWG E-5)

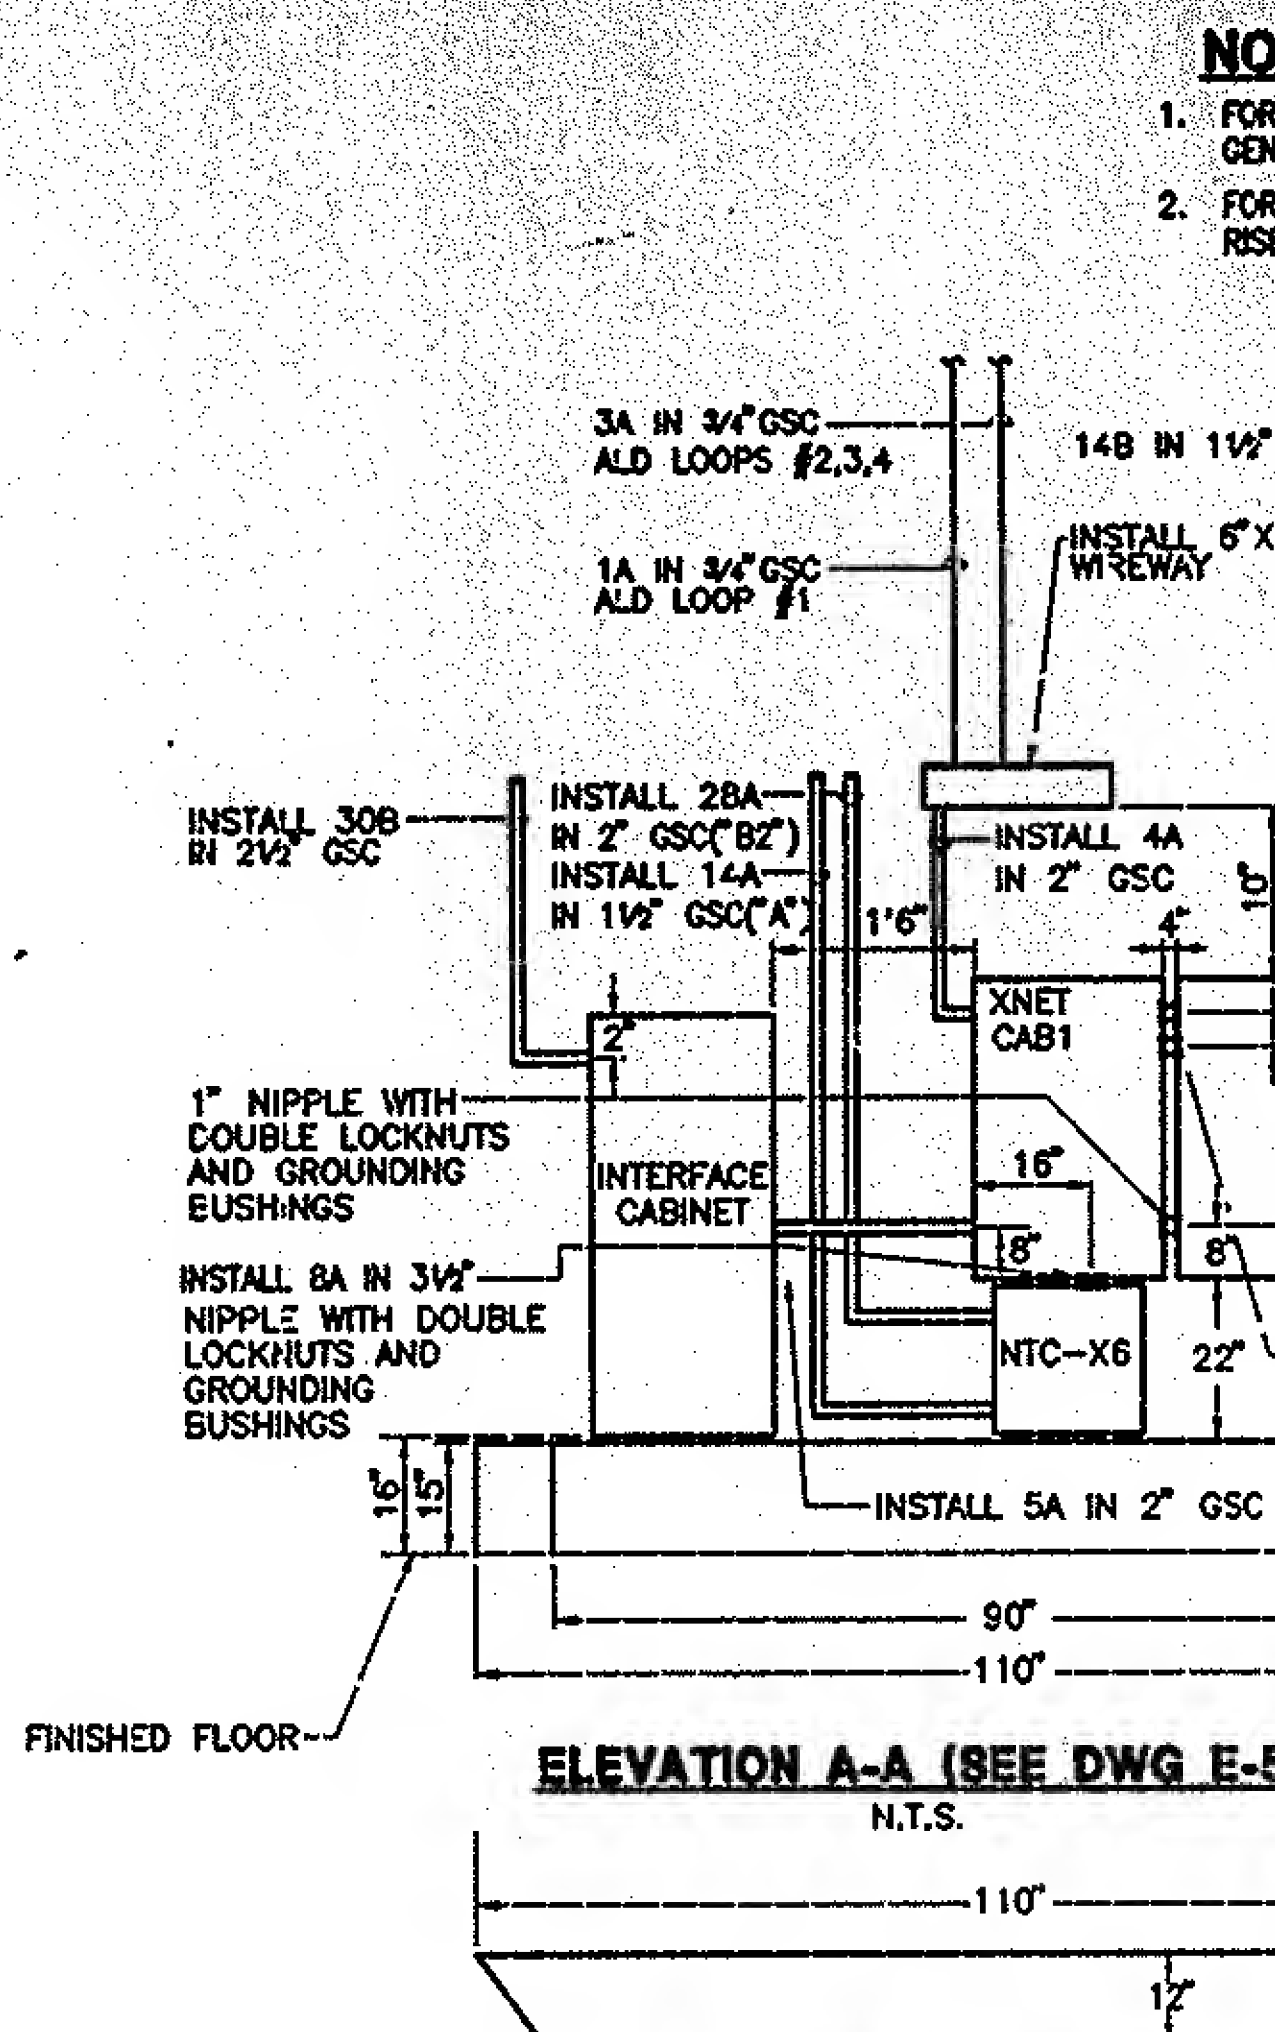

ELEVATION A-A (SEE DWG E-5)

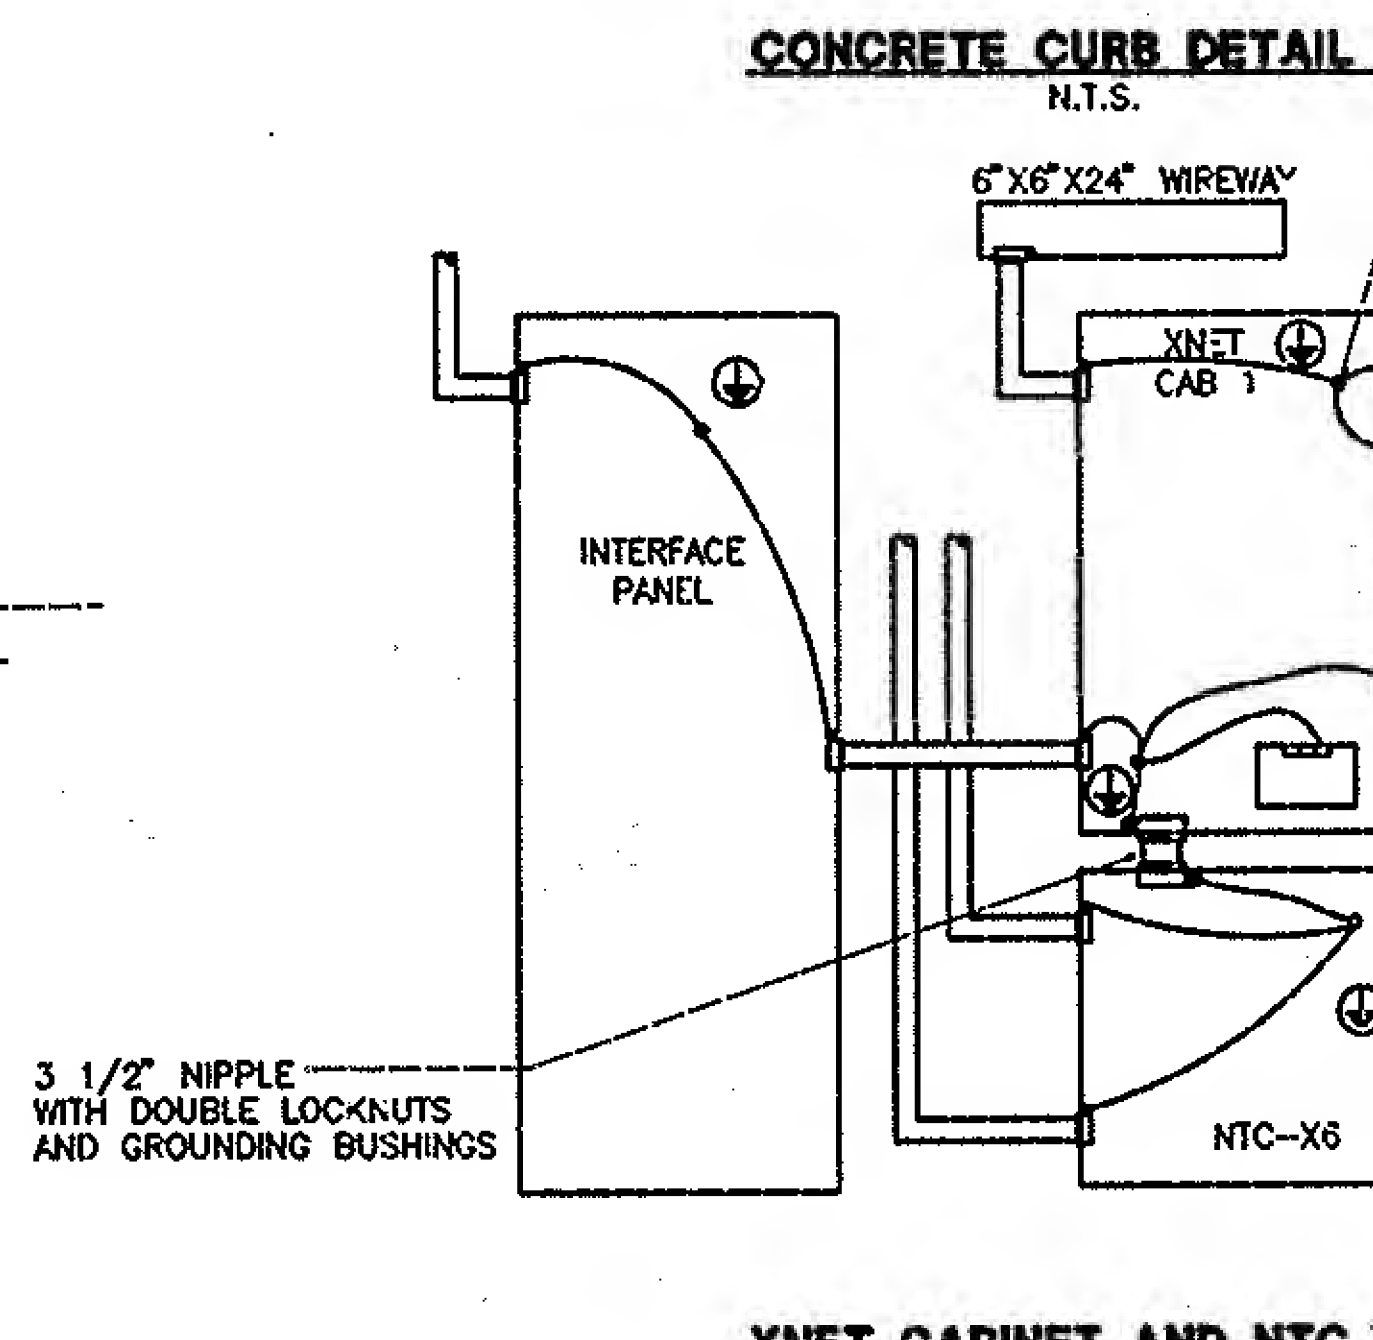

XNET CABINET AND NTC-

POWER SUPPLY CABINETS
GROUND WIRING DETAIL

